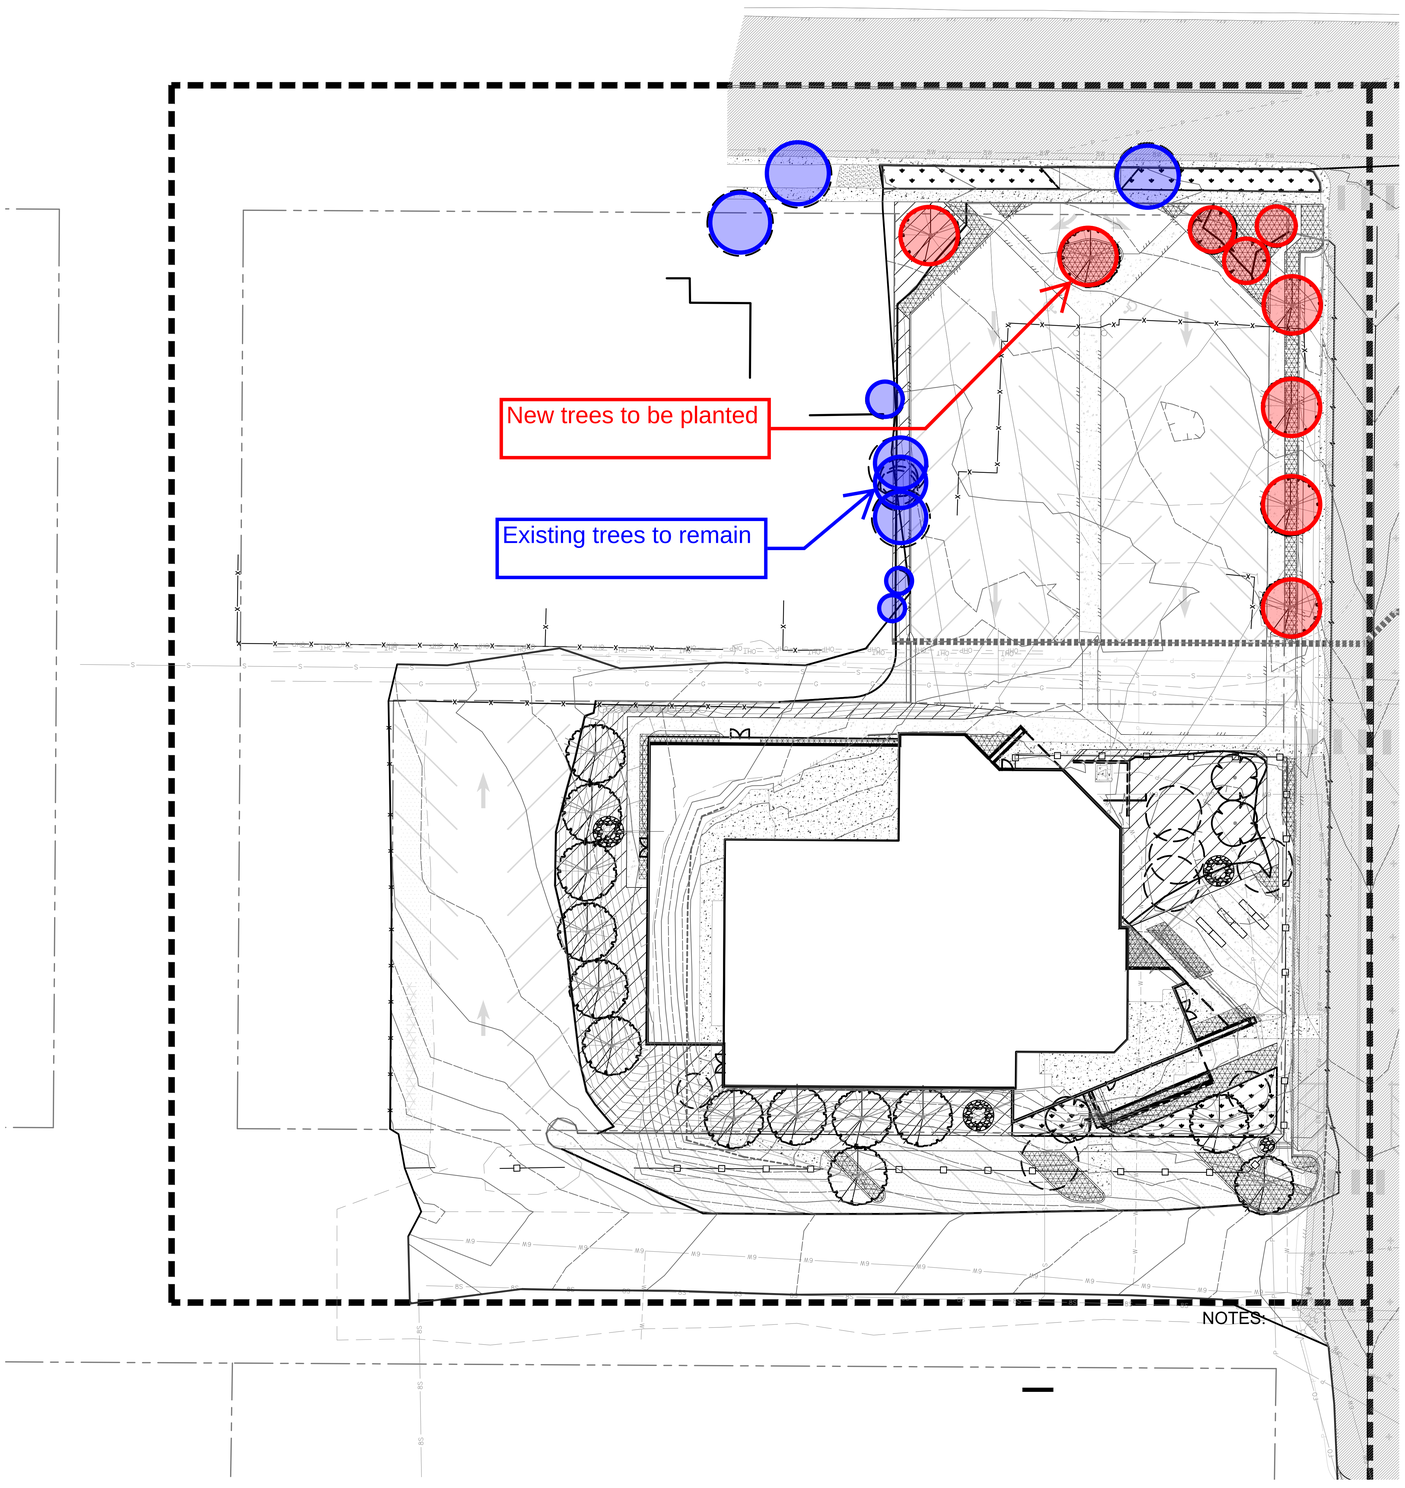

NOTES:

1. SEE SHEET 3S.L201 FOR PLANTING PLAN

MANCOS

Delta	Description	Date Issued

DHM DESIGN
1309 East 3rd Avenue
Room 23
Durango, CO 81301
970.385.4219
www.dhmdesign.com

HUMPHRIES POLI ARCHITECTS

All reports, plans, specifications, computer files, field data, notes and other documents and instruments prepared by the Architect as instruments of service shall remain the property of the Architect. The Architect shall retain all common law, statutory and other reserved rights, including copyright thereto.

WALKER CHRISTENSEN
345
01/01/2008
Original Date of Licensure
STATE OF COLORADO
LICENSED LANDSCAPE ARCHITECT

LANDSCAPE LAYOUT PLAN

Phase - 1 -100% CDs
13 April 2018

PROJECT No.	PRINCIPAL IN CHARGE	PROJECT MANAGER	CHECKED BY
17329	WC	MB	WC

NOT FOR CONSTRUCTION

SHEET No.

3S.L202